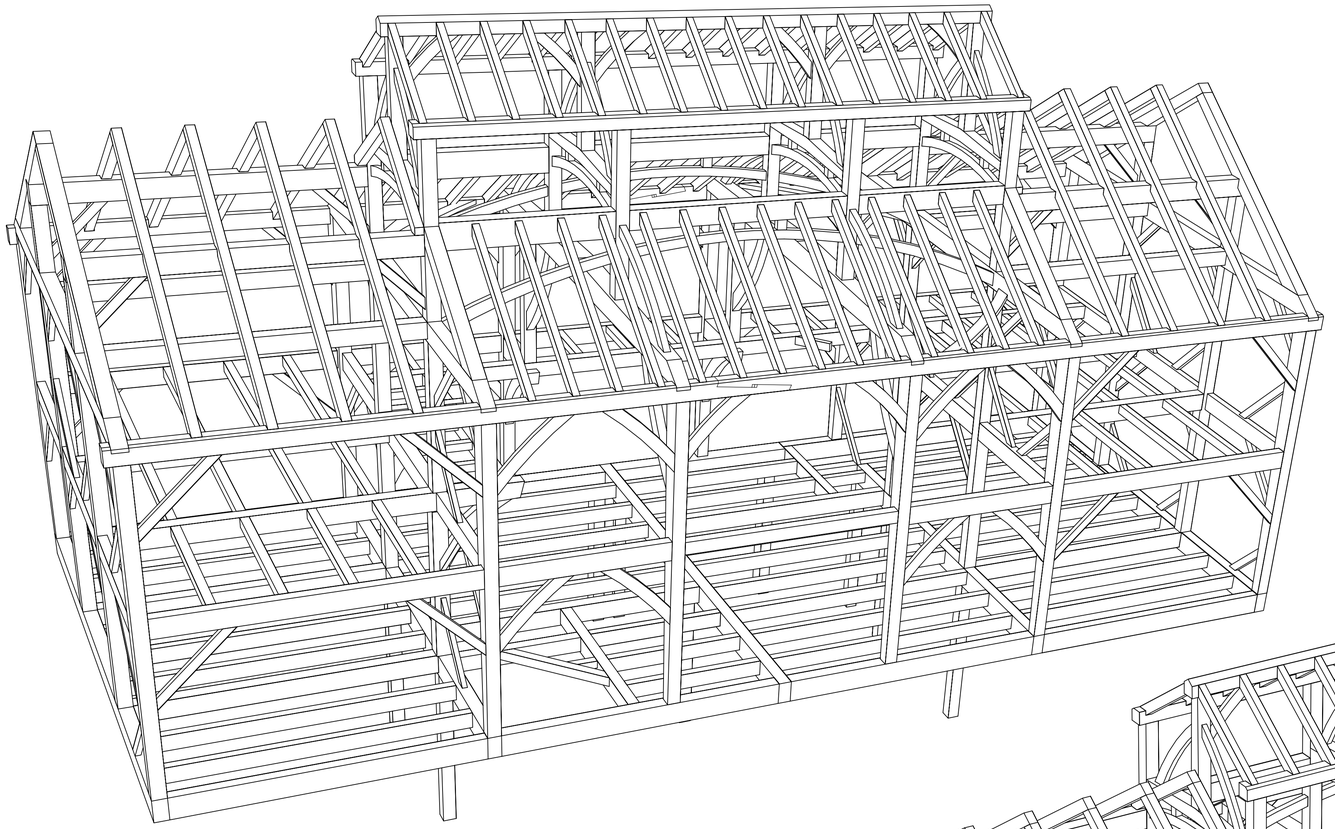

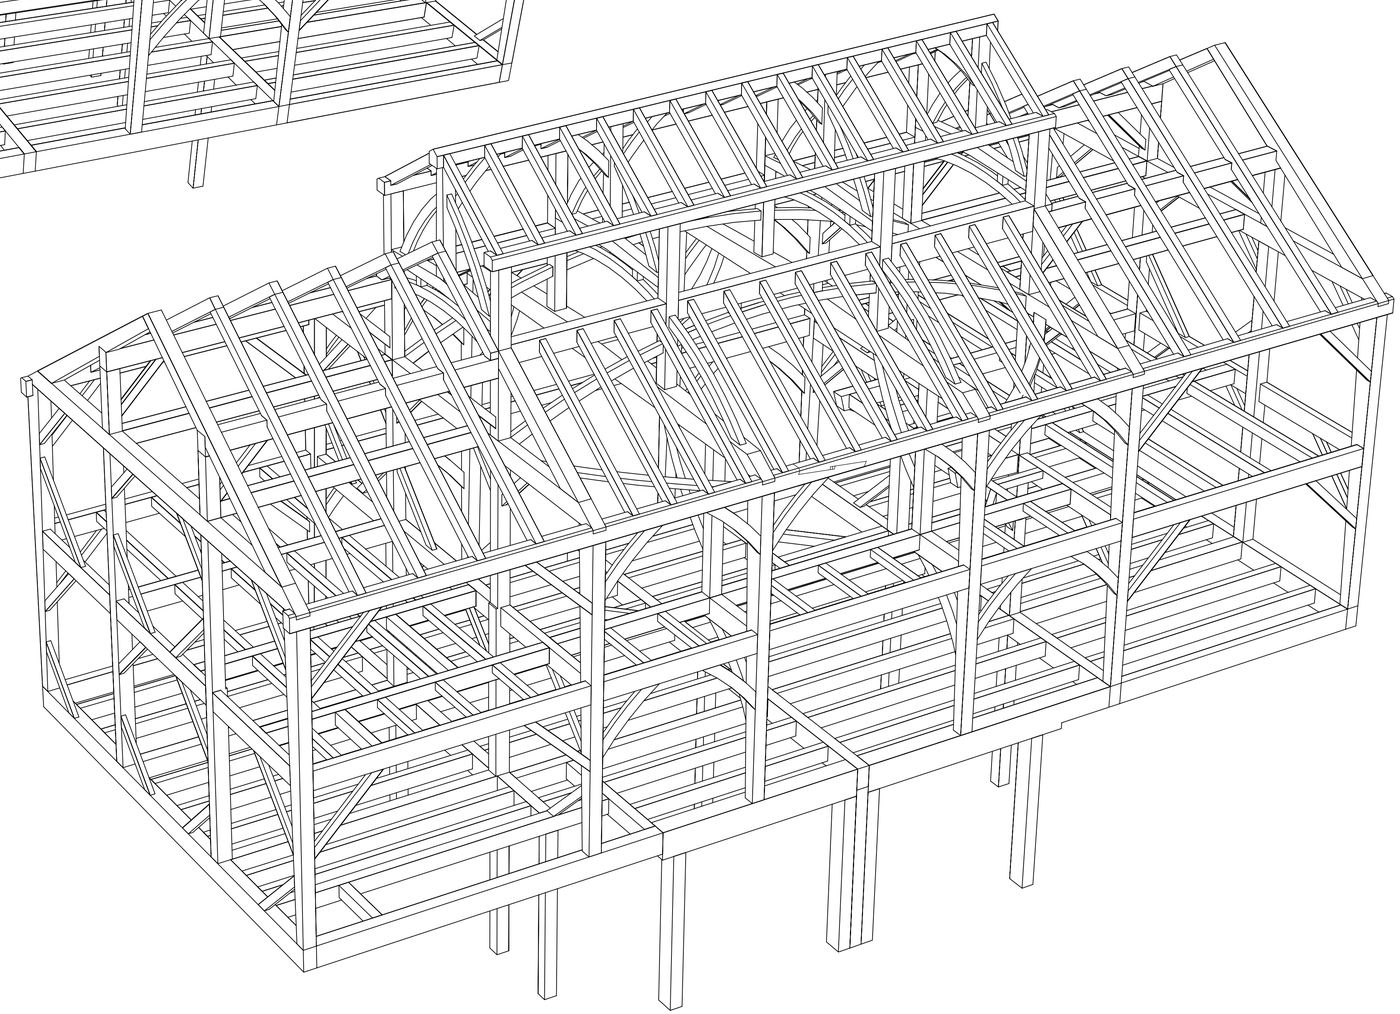


BANWELL
ARCHITECTS

THE CARRIAGE HOUSE
6 SOUTH PARK STREET
LEBANON, NH 03766
T: 603 448 3778
F: 603 443 5555

P.O. BOX 830
16 STATE STREET
MONTPELIER, VT 05602
T: 802 223 5551
F: 802 223 5552

E: staff@banwell-architects.com


CONSULTANTS:

CONSTRUCTION MANAGER:
BRUSS CONSTRUCTION INC.
MICHAEL BRUSS
PO BOX 456
BRADFORD, NH 03221
T: 603 938 2069 F: 603 938 2621

ENVIRONMENTAL/LEED:
PAUL LEVEILLE
SPNF
54 PORTSMOUTH ST
CONCORD, NH 03301
T: 603 224 9945 F: 603 228 0423

TIMBERFRAME DESIGN:
PARADIGM BUILDERS
ED LEVIN
5 CROWLEY TERRACE
HANOVER, NH 03755
T: 603 643 2002

MECHANICAL:
PETERSEN ENGINEERING
JAMES PETERSEN
ANDY ARSENAULT
BEN GOSS
PO BOX 4774
PORTSMOUTH, NH 03802
T: 603 436 4233 F: 603 436 4294

ELECTRICAL:
DUFRESNE-HENRY ENGINEERING CORP.
BOB KISCHKO
JON FREED
54 ROUTE 106 PO BOX 157
NO. SPRINGFIELD, VT 05150
T: 802 886 2261 F: 802 886 2260

LIGHTING & DAYLIGHTING:
J&M ASSOCIATES
JIM STOCKMAN
PO BOX 659A 4 WOODLAWN DRIVE
KENNEBUNKPORT, ME
T: 207 967 5223 F: 207 967 5469

| REVISION | DATE | COMMENTS |
|---|---|---|
| 1 | 8/31/06 | Addendum 1 |

KEY PLAN:

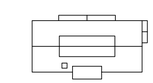

PROJECT:

GREEN WOODLANDS
HOUSE/BARN PROJECT

ISSUED:

DRAWING TITLE:

FRAME PERSPECTIVES
Not to Scale

PROJECT NO: 570 DATE: 07/31/06

SHEET NUMBER: S6.1