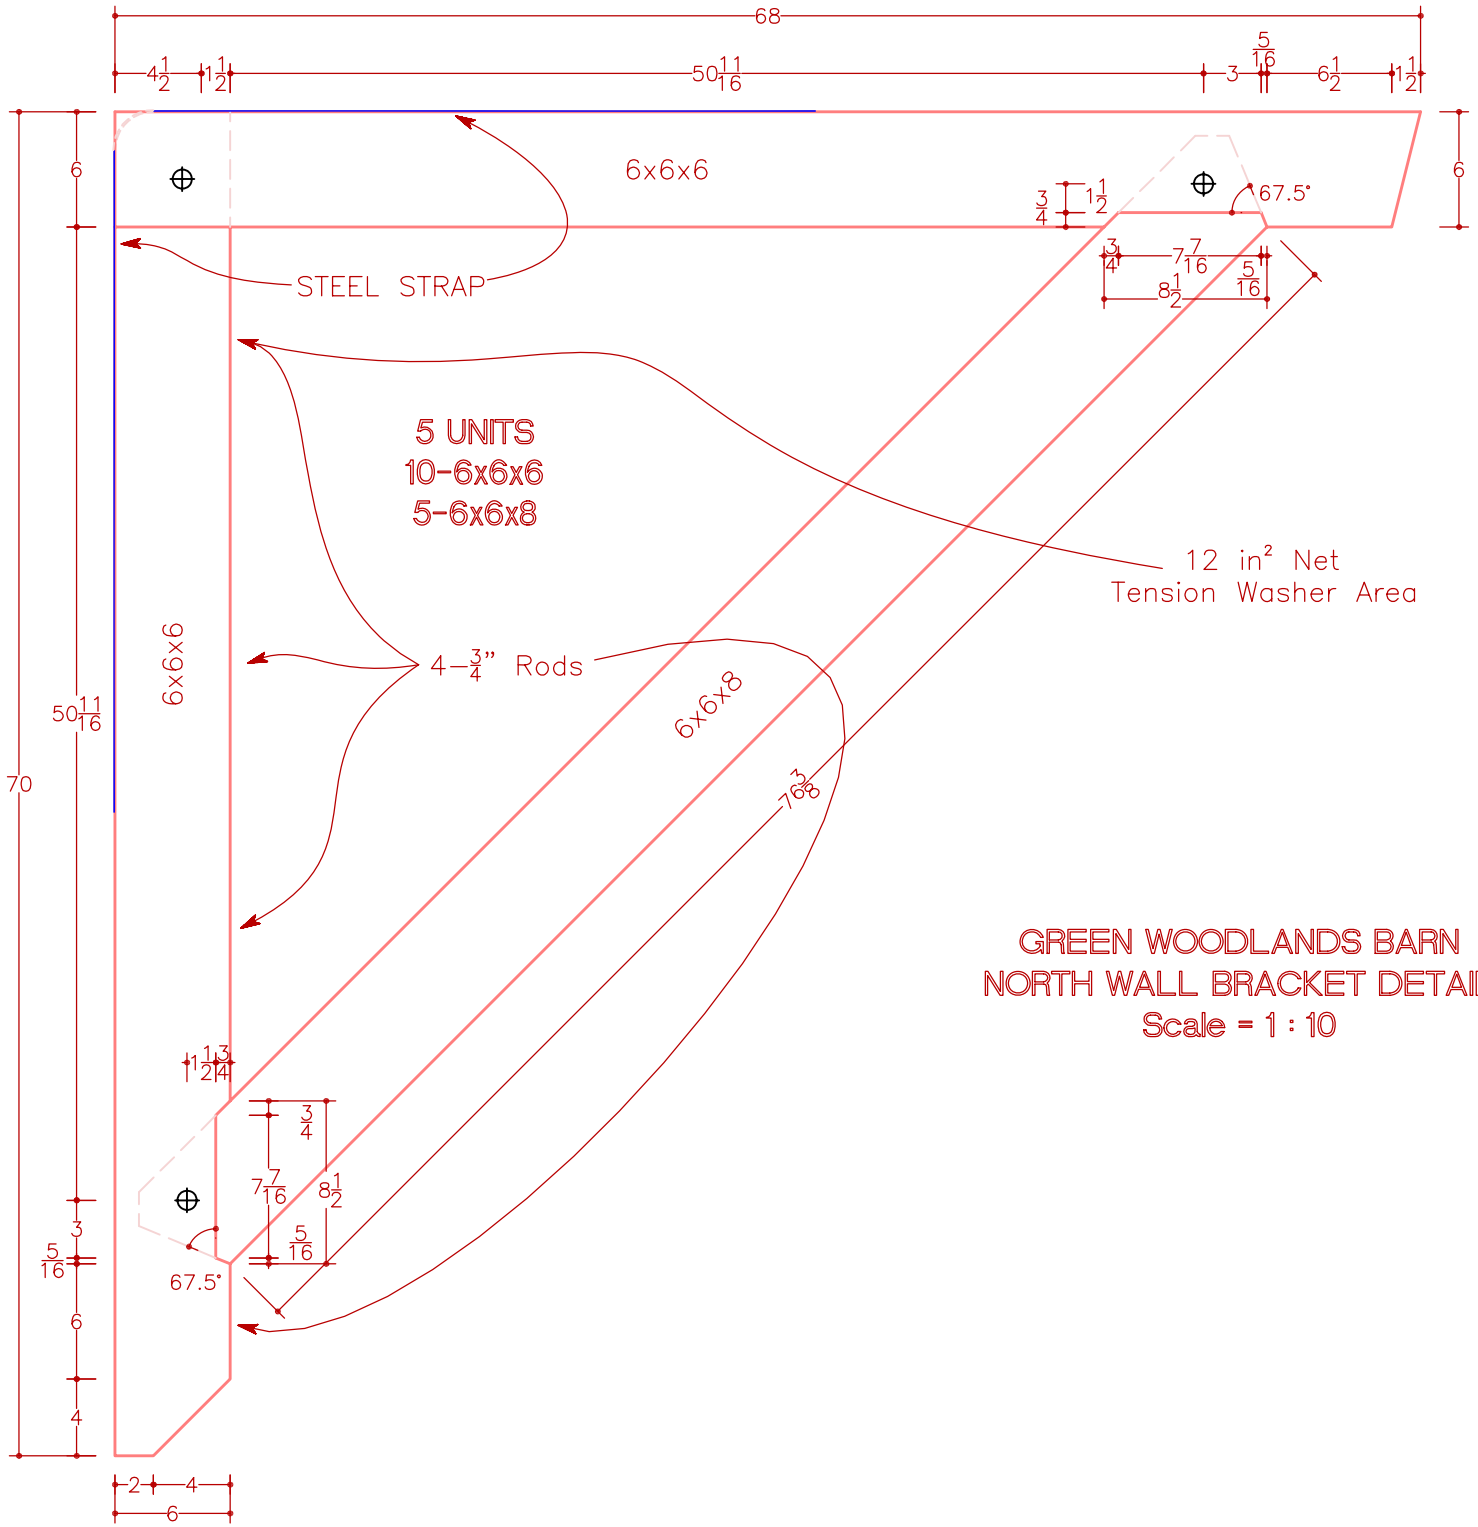

GREEN WOODLANDS BARN
NORTH WALL BRACKET DETAIL
Scale = 1 : 10

EML 11/16/06